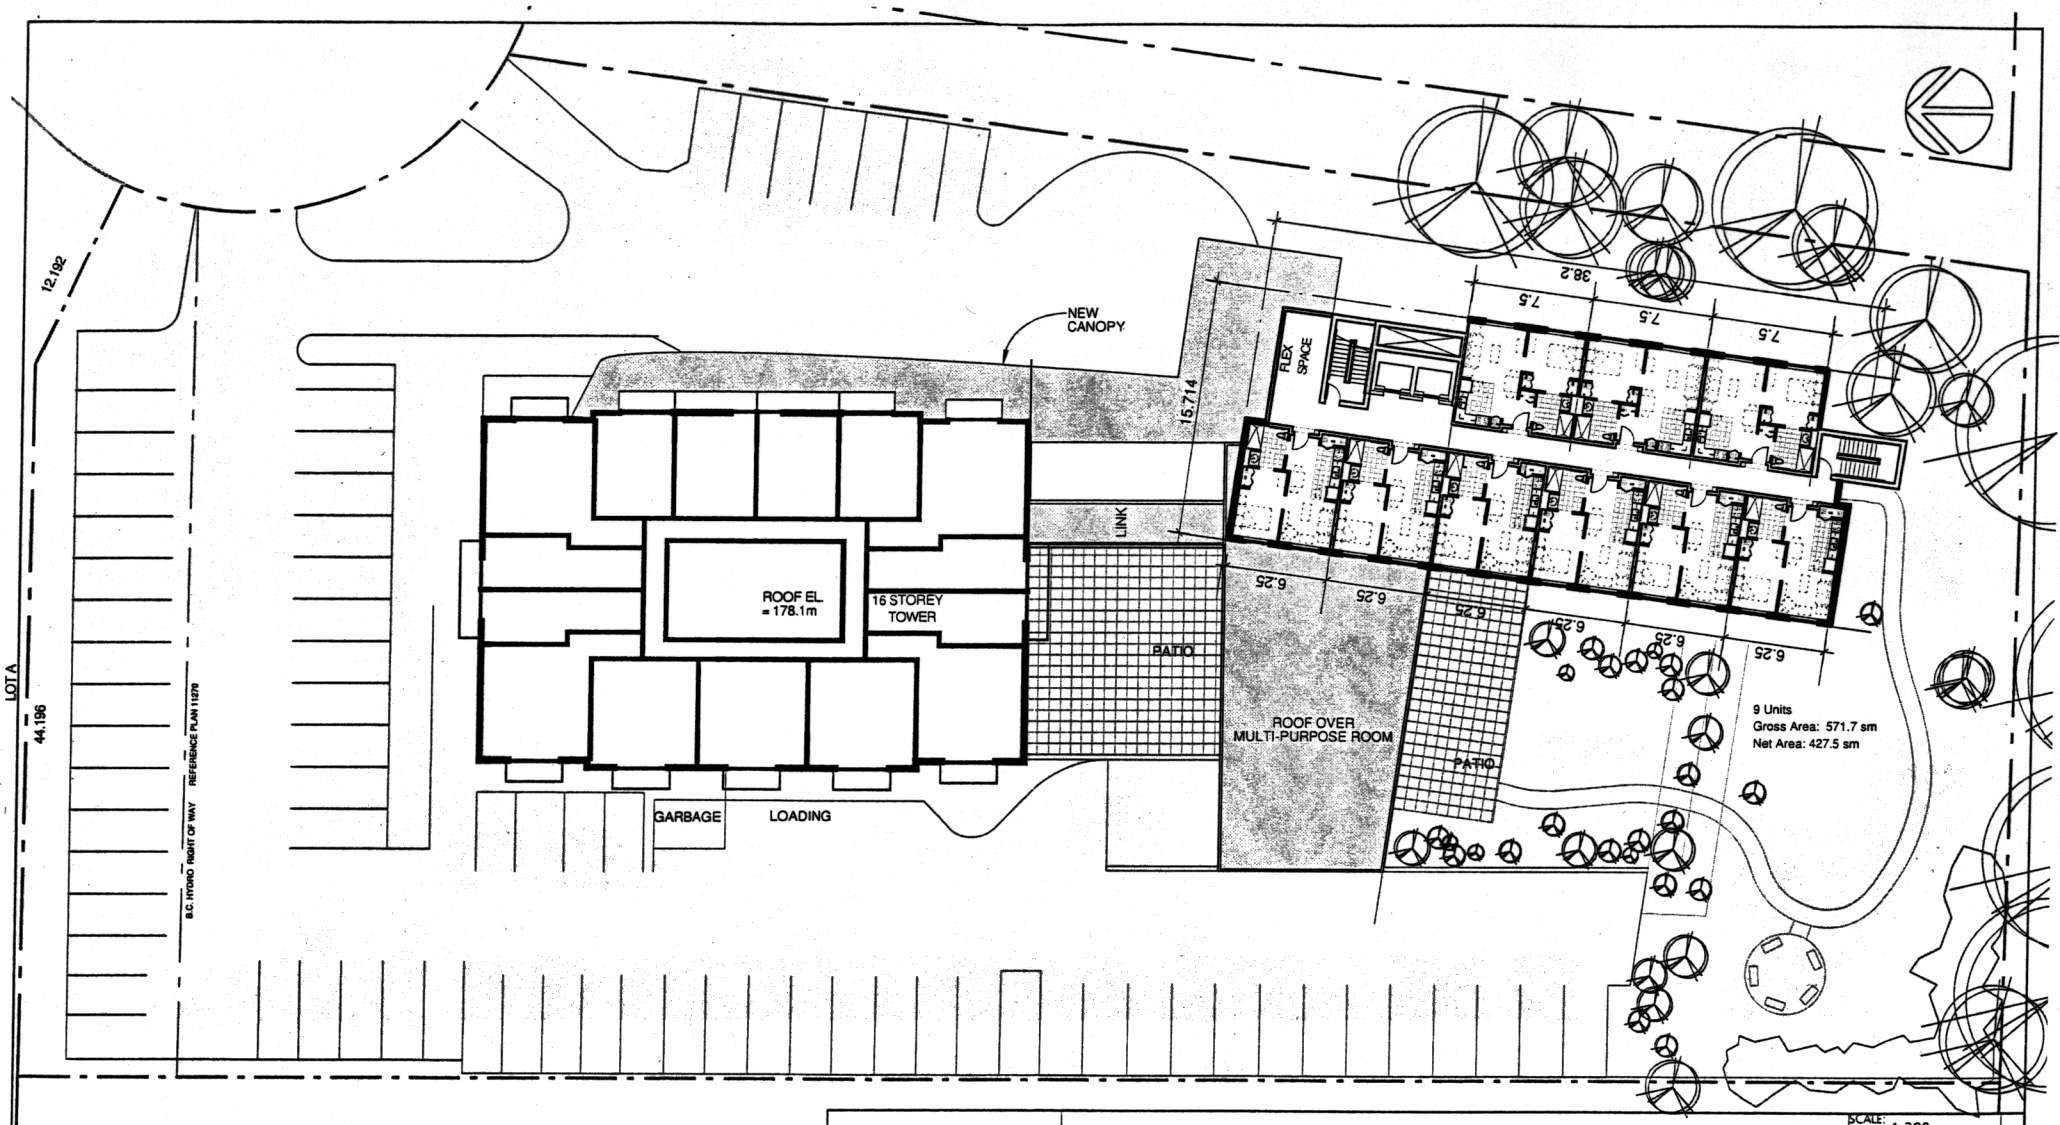

Henriquez . Partners
Architects
Tel 687-5681
Fax 687-8530
402 West Pender
Vancouver

TYPICAL TOWER PLAN

KIWANIS SENIOR CITIZENS HOMES LTD.

REV#

SCALE: 1:300
DATE: FEB 09, 2004
DR: RN
CH: GH

A1-03

PROJ.NO 2402